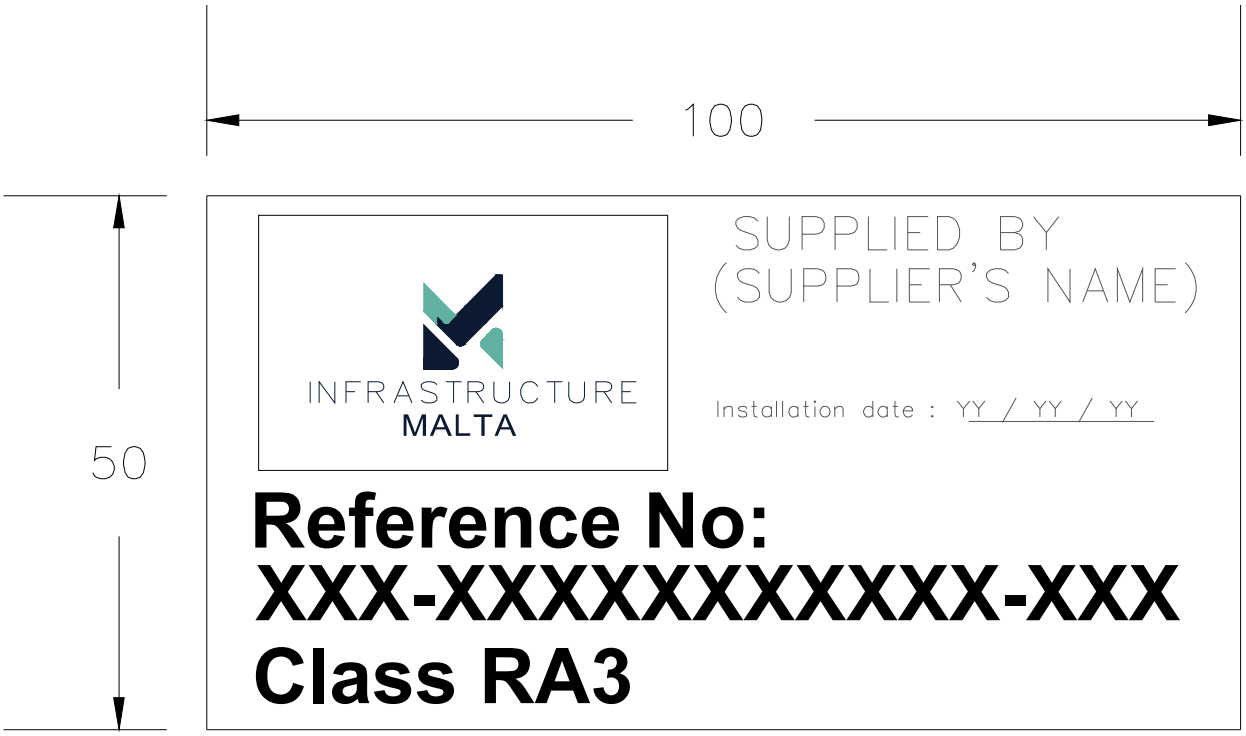

Note :

Not to Scale.
All dimensions are in mm.
Sticker colour shall be silver/grey.
"XXX" shall be established by IM,
and shall be unique for every sign.
The Sticker must be weatherproof
and fixed appropriately.

INFRASTRUCTURE MALTA	Revision / Alterations / Drawn / Checked / Approved / Date	ACTING CHIEF EXECUTIVE OFFICER: Ing Fredrick Azzopardi	PROJECT TITLE: PERMANENT TRAFFIC SIGNS			
	PROJECT No. : TITLE	ARCHITECT: -	DRAWING TITLE: NUMBERING AND MARKING ASSET INVENTORY TAG			
	Comp. Path :	CHECKED BY: -	DATE: 10th Sept. 2018	FILE No: RD 000 / 00	DRAWING No: RCD 1200/32	
		DRAWN BY: Horace Galea	SHEET SIZE: A4	SCALE: NTS	REVISION:	SHEET No: